




PLANS AND DOCUMENTS
referred to in the
SDA APPROVAL

SDA approval: AP2022/018

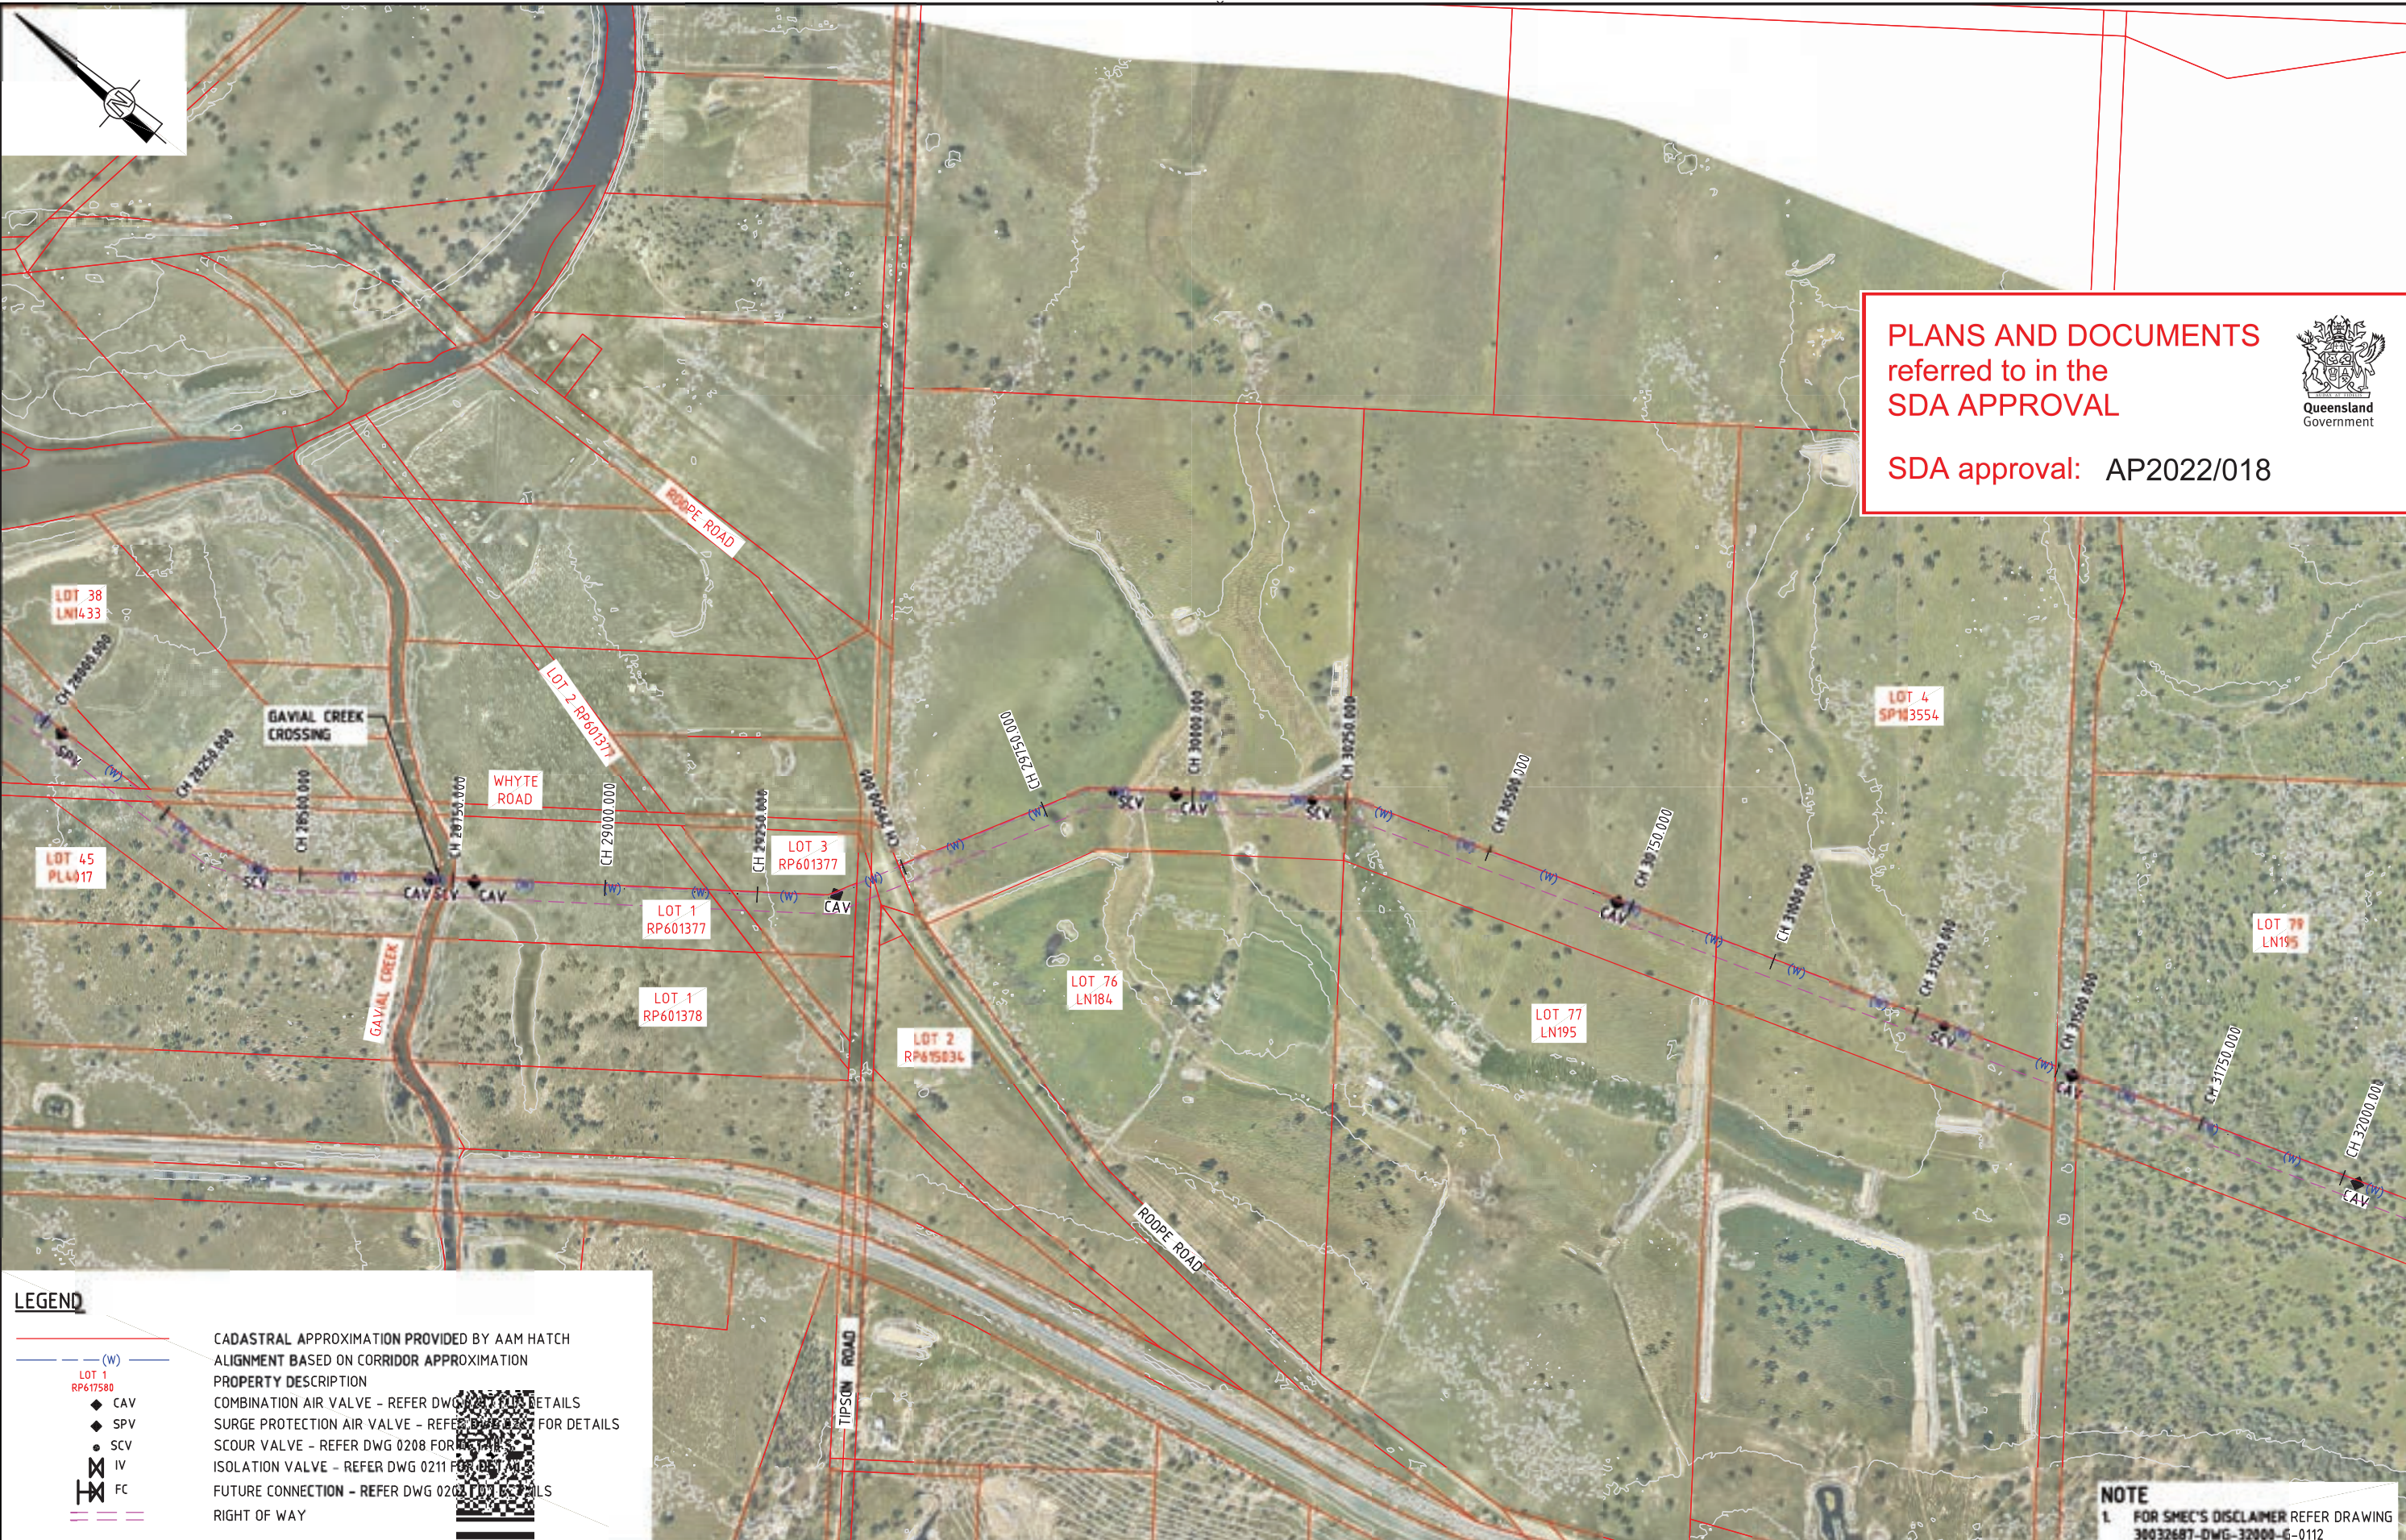

LEGEND

— (W) —
LOT 1 RP617580

◆ CAV
◆ SPV
◆ SCV
◆ IV
◆ FC

— — —
RIGHT OF WAY


CADASTRAL APPROXIMATION PROVIDED BY AAM HATCH
ALIGNMENT BASED ON CORRIDOR APPROXIMATION
PROPERTY DESCRIPTION

COMBINATION AIR VALVE - REFER DWG 0208 FOR DETAILS
SURGE PROTECTION AIR VALVE - REFER DWG 0211 FOR DETAILS
SCOUR VALVE - REFER DWG 0208 FOR DETAILS
ISOLATION VALVE - REFER DWG 0211 FOR DETAILS
FUTURE CONNECTION - REFER DWG 0208 FOR DETAILS

NOTE
1. FOR SMEC'S DISCLAIMER REFER DRAWING
30032687-DWG-32000-G-0112

NOT FOR CONSTRUCTION

DRAWING FILE LOCATION / NAME V:_Vault\Projects\3003\30032687\GFP-DE Project\110_CADD\CAD\DWG\01 30 GL\34100 ALTON DOWNS TO RAGLAN PIPELINE\30032687-DWG-34100-C-4026.dwg					PLOT DATE 21 Nov 2022		TIME 15:15:02	
EXTERNAL REFERENCE FILES					REV		DATE	
X_5000_DWG_LEGEND X_30032687_SMEC_A1 X_VALVES X_CONTOUR 1st INTERVAL SS_30032687_GFP_Aerial Image X_30032687_GFP_Alignment_2022 X_30032687_GFP_Aerial Image_2 X_30032687_GFP_ROW X_DCB					A		20.08.21	
					B		14.01.22	
					C		30.06.22	
					D		18.11.22	
AMENDMENT / REVISION DESCRIPTION					MVR No.		APPROVAL	
30% CONCEPT DESIGN CONCEPT DESIGN-ECI PHASE OPTIMISED CONCEPT DESIGN UPDATED RIGHT OF WAY					006		MSL	
					006		MSL	
					006		MSL	
					037		MSL	
					TITLE		NAME	
					DRAFTER		SUCHITH.R	
					DRAFTING CHECK		C.BOU	
					DESIGNER		J.WAGENAAR	
					DESIGN CHECK		M.SERRANO LOPEZ	
					PROJECT MANAGER		M.SERRANO LOPEZ	
					PROJECT DIRECTOR		D.TAYLOR	
					SCALES AT A1 SIZE DRAWING		DESIGNER	
					SCALE X		Member of the Surland Jurong Group	
					0 100 200 250m		© ABN 47 065 475 149	
					1 : 10000 (A3) 1 : 5000 (A1)		LEVEL 6, 480 ST PAULS TERRACE FORTITUDE VALLEY QLD 4006 SMEC PROJECT No 30032687	
							CLIENT	
							Gladstone Area Water Board	
					PROJECT TITLE		FITZROY TO GLADSTONE PIPELINE PROJECT 30GLA - ALTON DOWNS TO RAGLAN PIPELINE LAYOUT PLAN CH28500 TO CH32500 SHEET 9	
					SCALE		PHASE	
					1:5000		CONCEPT DESIGN	
					PROJECT / DRAWING No.		30032687-DWG-34100-C-4026	
					REVISION		D	

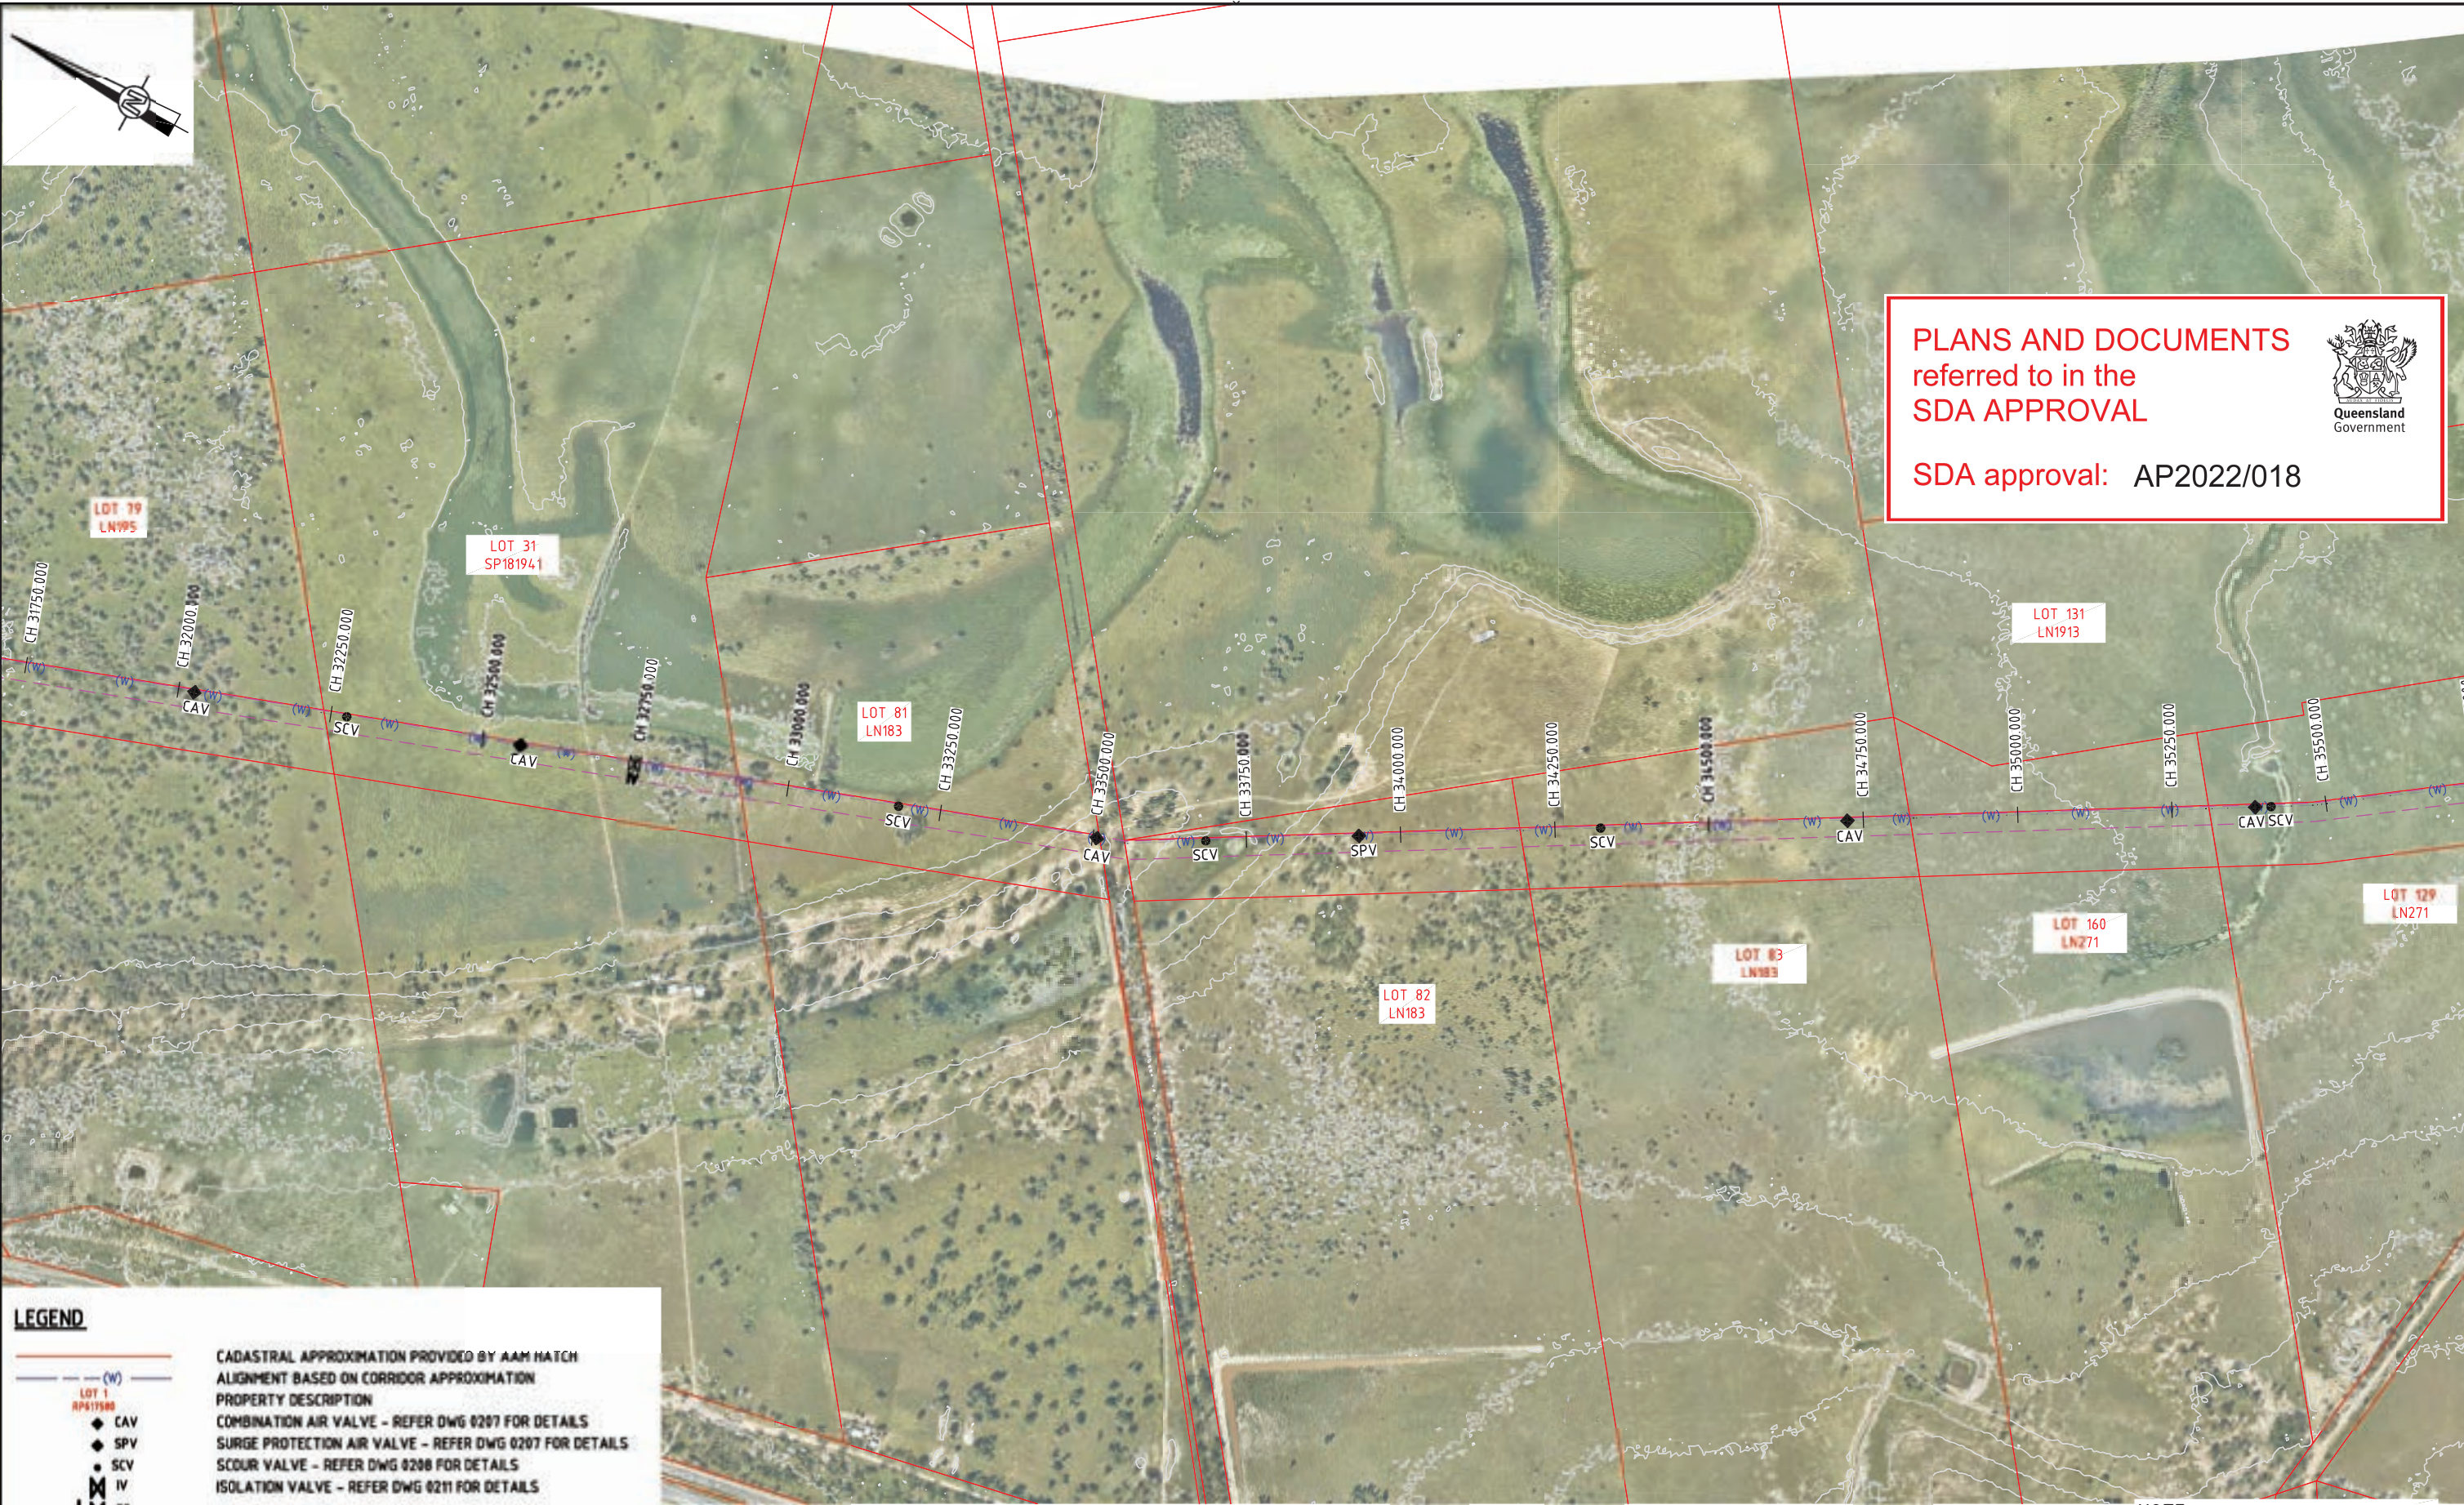

PLANS AND DOCUMENTS
referred to in the
SDA APPROVAL

SDA approval: AP2022/018



LEGEND

LOT 1
AP111500


CAV
SPV
SCV
IV
FC

CADASTRAL APPROXIMATION PROVIDED BY AAM MATCH
ALIGNMENT BASED ON CORRIDOR APPROXIMATION
PROPERTY DESCRIPTION
COMBINATION AIR VALVE - REFER DWG 0207 FOR DETAILS
SURGE PROTECTION AIR VALVE - REFER DWG 0207 FOR DETAILS
SCOUR VALVE - REFER DWG 0208 FOR DETAILS
ISOLATION VALVE - REFER DWG 0211 FOR DETAILS
FUTURE CONNECTION - REFER DWG 0202 FOR DETAILS
RIGHT OF WAY

NOTE
1. FOR SMEC'S DISCLAIMER REFER DRAWING
30032687-DWG-32000-G-0112

NOT FOR CONSTRUCTION

DRAWING FILE LOCATION / NAME V:_Vault\Projects\3003\30032687\GFP-DE Project\110_CADD\CAD\DWG\01 30 GL\34100 ALTON DOWNS TO RAGLAN PIPELINE\30032687-DWG-34100-C-4027.dwg					PLOT DATE 21 Nov 2022		TIME 15:24:23					
EXTERNAL REFERENCE FILES X_3000_DWG_LEGEND X_30032656_SMEC_A1 X_VALVES X_CONTOUR 1st INTERVAL X_DCDO RS_30032687_GFP_Aerial Image X_30032687_GFP_Aerial Image_2 X_30032687_GFP_ROW X_30032687_GFP_Alignment_2022					REV	DATE	AMENDMENT / REVISION DESCRIPTION	WVR No.	APPROVAL	TITLE	NAME	
					A	20.08.21	30% CONCEPT DESIGN	006	MSL	DRAFTER	SUCHITH.R	
					B	14.01.22	CONCEPT DESIGN-ECI PHASE	006	MSL	DRAFTING CHECK	C.BOU	
					C	30.06.22	OPTIMISED CONCEPT DESIGN	006	MSL	DESIGNER	J.WAGENAAR	
					D	18.11.22	UPDATED RIGHT OF WAY	037	MSL	DESIGN CHECK	M.SERRANO LOPEZ	
										PROJECT MANAGER	M.SERRANO LOPEZ	
										PROJECT DIRECTOR	D.TAYLOR	
SCALES AT A1 SIZE DRAWING												
SCALE X  1 : 10000 (A3) 1 : 5000 (A1)												
DESIGNER					 Member of the Stantec Group © ABN 47 065 475 149 LEVEL 6, 480 ST PAULS TERRACE FORTITUDE VALLEY QLD 4006 SMEC PROJECT No 30032687				CLIENT			
PROJECT TITLE FITZROY TO GLADSTONE PIPELINE PROJECT 30GLA - ALTON DOWNS TO RAGLAN PIPELINE LAYOUT PLAN CH32500 TO CH36500 SHEET 10												
SCALE 1:5000		PHASE CONCEPT DESIGN		PROJECT / DRAWING No. 30032687-DWG-34100-C-4027				REVISION D				

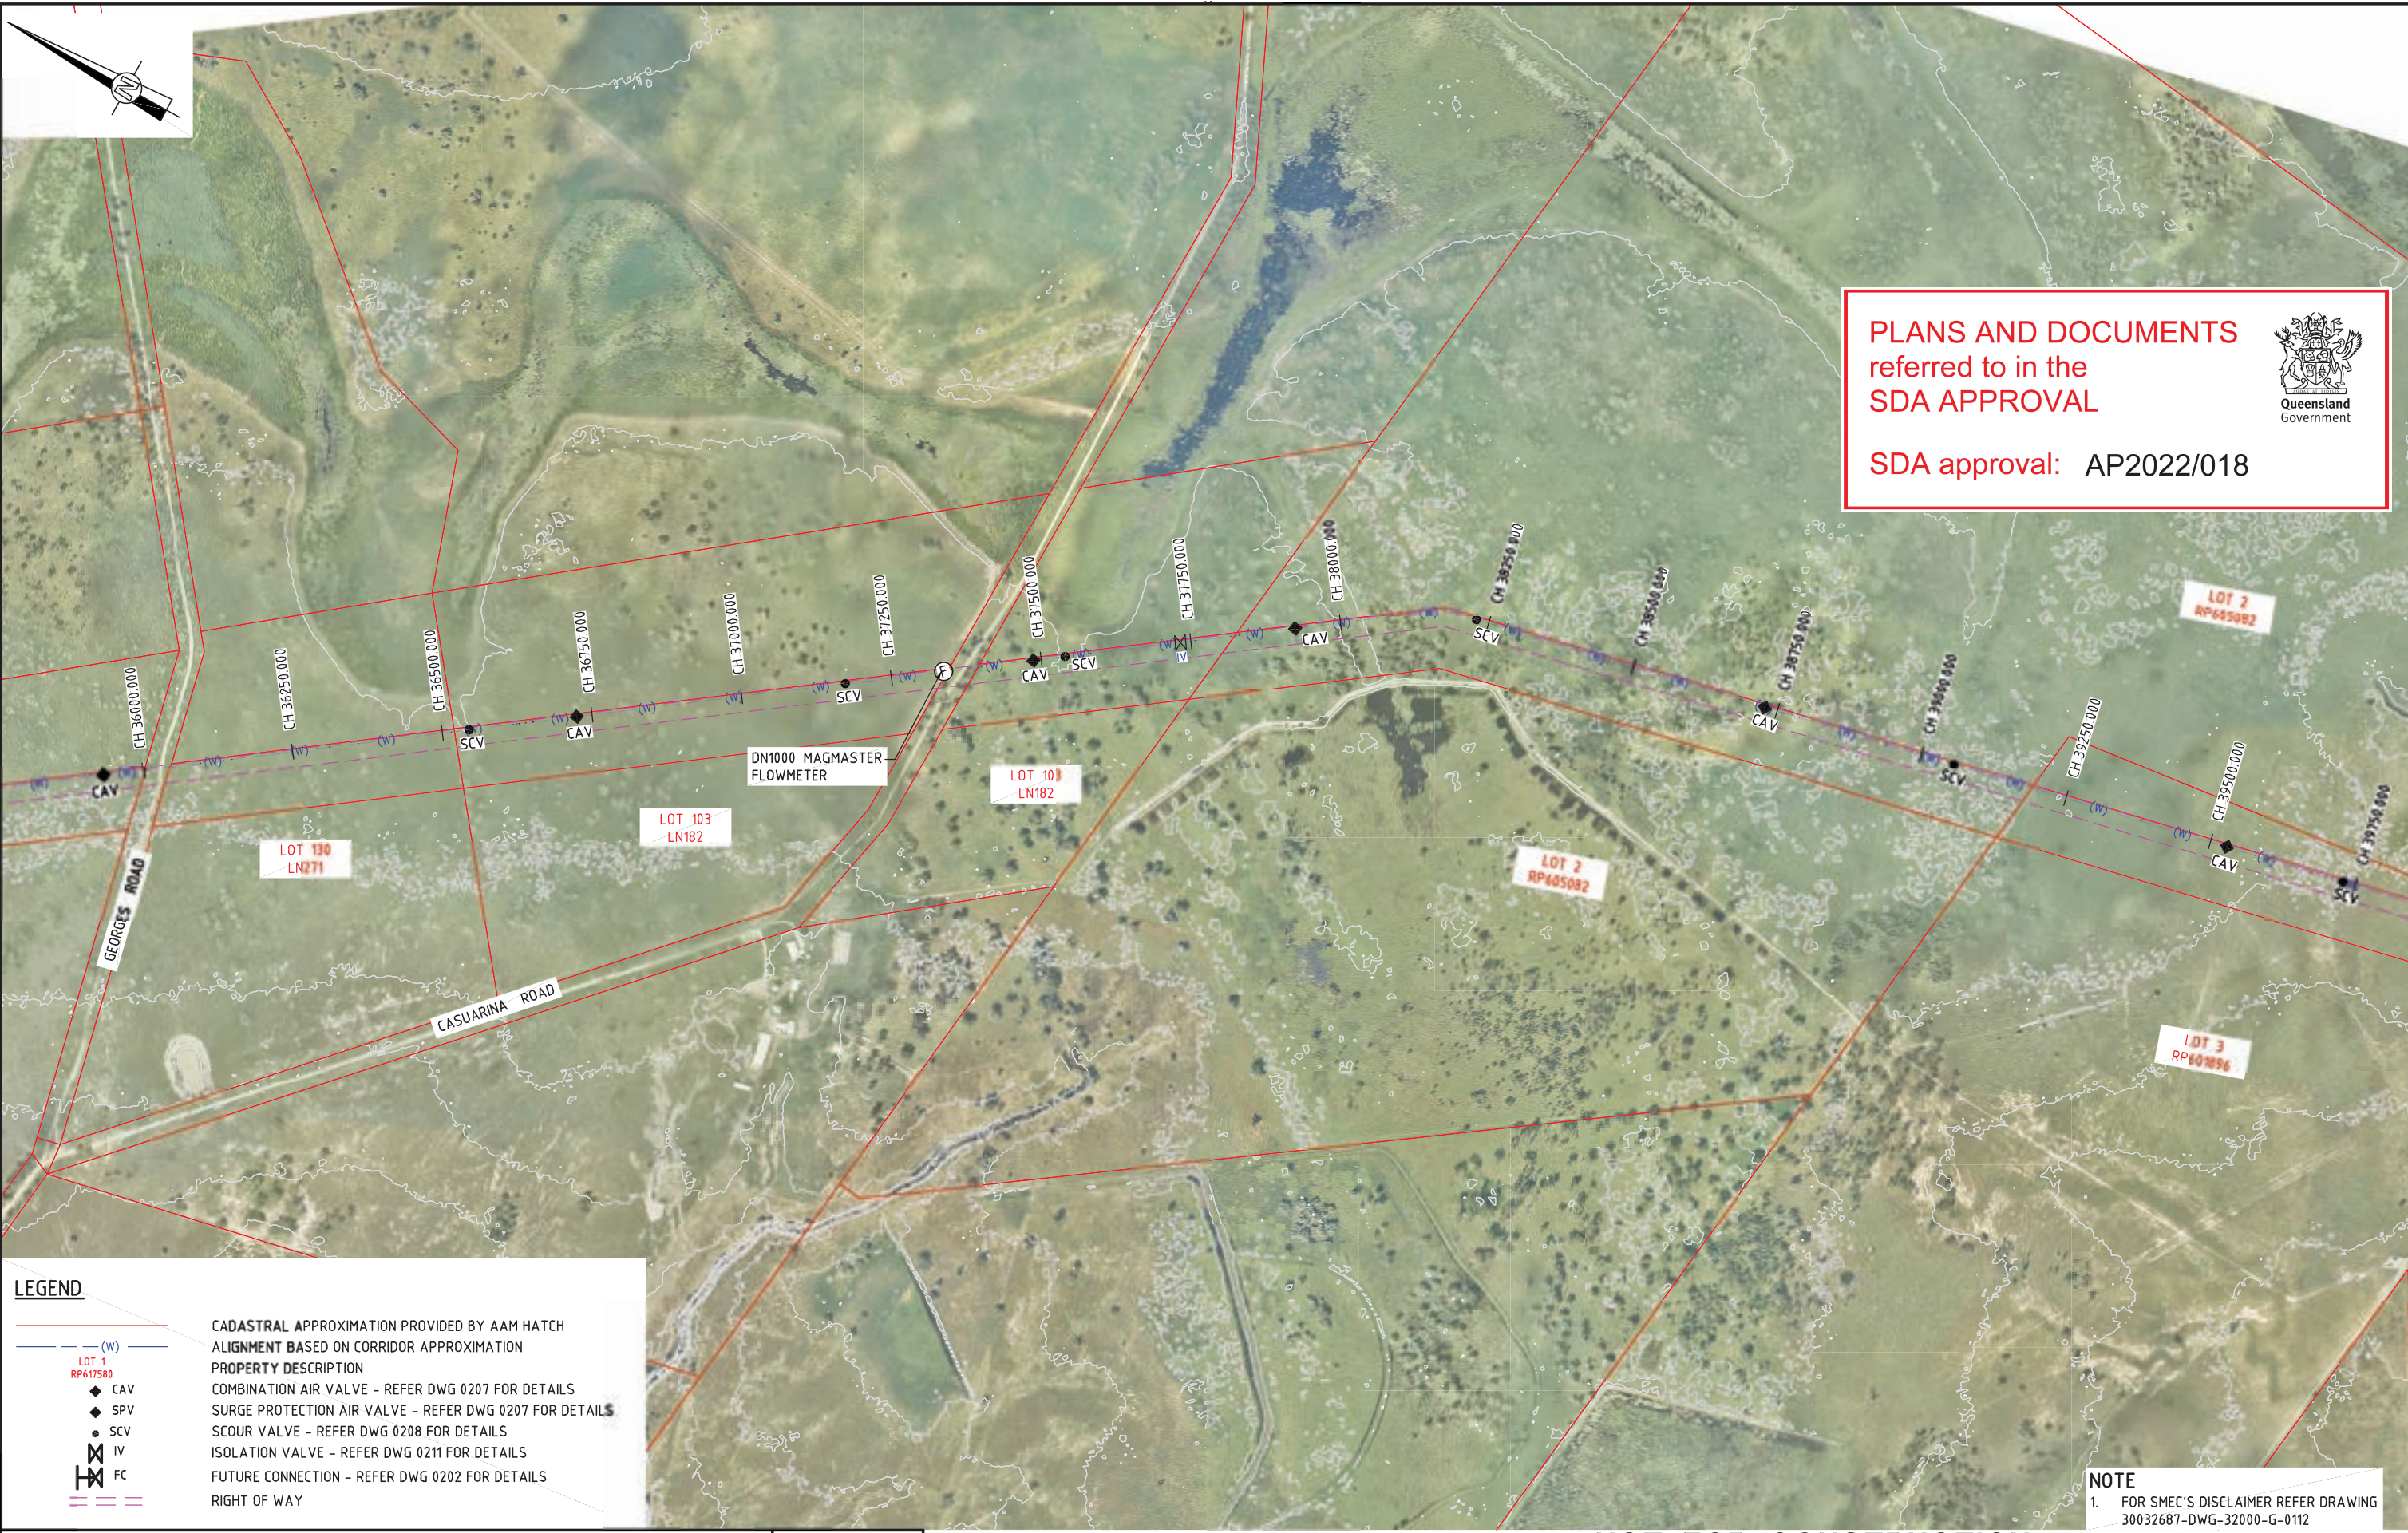

PLANS AND DOCUMENTS
referred to in the
SDA APPROVAL

SDA approval: AP2022/018



LEGEND

— (W) —
LOT 1 RP617580

◆ CAV
◆ SPV
● SCV
⊗ IV
⊕ FC

CADASTRAL APPROXIMATION PROVIDED BY AAM HATCH
ALIGNMENT BASED ON CORRIDOR APPROXIMATION
PROPERTY DESCRIPTION

COMBINATION AIR VALVE – REFER DWG 0207 FOR DETAILS
SURGE PROTECTION AIR VALVE – REFER DWG 0207 FOR DETAILS
SCOUR VALVE – REFER DWG 0208 FOR DETAILS
ISOLATION VALVE – REFER DWG 0211 FOR DETAILS
FUTURE CONNECTION – REFER DWG 0202 FOR DETAILS
RIGHT OF WAY

NOTE
1. FOR SMEC'S DISCLAIMER REFER DRAWING 30032687-DWG-32000-G-0112

NOT FOR CONSTRUCTION

DRAWING FILE LOCATION / NAME V:_Vault\Projects\3003\30032687\GFP-DE Project\110_CADD\CAD\DWG\01 30 GL\34100 ALTON DOWNS TO RAGLAN PIPELINE\30032687-DWG-34100-C-4028.dwg				PLOT DATE 22 Nov 2022		TIME 10:20:07		NOT FOR CONSTRUCTION											
EXTERNAL REFERENCE FILES X_5000_DWG_LEGEND X_30032687_SMEC_A1 X_VALVES X_CONTOUR 1st INTERVAL X_PCW SS_30032687_GFP_Aerial Image X_30032687_GFP_Aerial Image_2 X_30032687_GFP_ROW X_30032687_GFP_Alignment_2022		REV	DATE	AMENDMENT / REVISION DESCRIPTION	WVR No.	APPROVAL	TITLE	NAME	SCALES AT A1 SIZE DRAWING SCALE X 1 : 10000 (A3) 1 : 5000 (A1)		DESIGNER Member of the Sellen Group © ABN 47 065 475 149 LEVEL 6, 480 ST PAULS TERRACE FORTITUDE VALLEY QLD 4006 SMEC PROJECT No 30032687		CLIENT 	PROJECT TITLE FITZROY TO GLADSTONE PIPELINE PROJECT 30GLA - ALTON DOWNS TO RAGLAN PIPELINE LAYOUT PLAN CH36500 TO CH40000 SHEET 11		SCALE 1:5000	PHASE CONCEPT DESIGN	PROJECT / DRAWING No. 30032687-DWG-34100-C-4028	REVISION D
		A	20.08.21	30% CONCEPT DESIGN	006	MSL	DRAFTER	SUCHITH R											
		B	14.01.22	CONCEPT DESIGN-ECI PHASE	006	MSL	DRAFTING CHECK	C.BOU											
		C	30.06.22	OPTIMISED CONCEPT DESIGN	006	MSL	DESIGNER	J.WAGENAAR											
		D	18.11.22	UPDATED RIGHT OF WAY	037	MSL	DESIGN CHECK	M.SERRANO LOPEZ											
							PROJECT MANAGER	M.SERRANO LOPEZ											
							PROJECT DIRECTOR	D.TAYLOR											



LEGEND

- (W) — CADASTRAL APPROXIMATION PROVIDED BY AAM HATCH
— ALIGNMENT BASED ON CORRIDOR APPROXIMATION
- LOT 1
RP617589
- ◆ CAV COMBINATION AIR VALVE - REFER DWG 0207 FOR DETAILS
 - ◆ SPV SURGE PROTECTION AIR VALVE - REFER DWG 0207 FOR DETAILS
 - ◆ SCV SCOUR VALVE - REFER DWG 0208 FOR DETAILS
 - ◆ IV ISOLATION VALVE - REFER DWG 0211 FOR DETAILS
 - ◆ FC FUTURE CONNECTION - REFER DWG 0202 FOR DETAILS
 - RIGHT OF WAY

DRAWING FILE LOCATION / NAME		REV	DATE	AMENDMENT / REVISION DESCRIPTION	MWR No.	APPROVAL	TITLE	NAME
V:_Vault\Projects\3003\30032687\GFP-DE Project\110_CADD\CAD\DWG\01 30 GL\34100 ALTON DOWNS TO RAGLAN PIPELINE\30032687-DWG-34100-C-4029.dwg		A	20.08.21	30% CONCEPT DESIGN	006	MSL	DRAFTER	SUCHITH.R
EXTERNAL REFERENCE FILES		B	14.01.22	CONCEPT DESIGN-ECI PHASE	006	MSL	DRAFTING CHECK	C.BOU
X_5000_DWG_LEGEND		C	30.06.22	OPTIMISED CONCEPT DESIGN	006	MSL	DESIGNER	J.WAGENAAR
X_30032687_GFP_Aerial Image		D	18.11.22	UPDATED RIGHT OF WAY	037	MSL	DESIGN CHECK	M.SERRANO LOPEZ
X_30032687_GFP_Aerial Image_2							PROJECT MANAGER	M.SERRANO LOPEZ
X_30032687_GFP_ROW							PROJECT DIRECTOR	D.TAYLOR

SCALE X	0	100	200	250m
1 : 10000 (A3)				
1 : 5000 (A1)				


DESIGNER	SMC
Member of the Sutherland Group	
ABN 47 065 475 149	
LEVEL 6, 480 ST PAULS TERRACE	
FORTITUDE VALLEY QLD 4006	
SMC PROJECT No 30032687	

CLIENT	Gladstone Area Water Board
--------	----------------------------

PROJECT TITLE	FITZROY TO GLADSTONE PIPELINE PROJECT 30GLA - ALTON DOWNS TO RAGLAN PIPELINE
LAYOUT PLAN	CH40000 TO CH43500
SHEET 12	

SCALE	1:5000	PHASE	CONCEPT DESIGN	PROJECT / DRAWING No.	30032687-DWG-34100-C-4029	REVISION	D
-------	--------	-------	----------------	-----------------------	---------------------------	----------	---

NOT FOR CONSTRUCTION

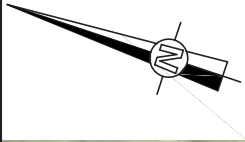

PLANS AND DOCUMENTS
referred to in the
SDA APPROVAL


Queensland
Government

SDA approval: AP2022/018

LOT 3
RP600950

LOT 4
RP400951

LEGEND

— (W) —

LOT 1
RP617580

◆ CAV

◆ SPV

◆ SCV

◆ IV


◆ PK

COMBINATION AIR VALVE - REFER DWG 0207 FOR DETAILS
SURGE PROTECTION AIR VALVE - REFER DWG 0207 FOR DETAILS
SCOUR VALVE - REFER DWG 0208 FOR DETAILS
ISOLATION VALVE - REFER DWG 0211 FOR DETAILS
FUTURE CONNECTION - REFER DWG 0202 FOR DETAILS
RIGHT OF WAY

NOTE
1. FOR SMEC'S DISCLAIMER REFER DRAWING
30032687-DWG-32000-G-0112

NOT FOR CONSTRUCTION

DRAWING FILE LOCATION / NAME					
V:_Vault\Projects\3003\30032687\GFP-OE Project\110_CADD\CAD\DWG\01 30 GL\34100 ALTON DOWNS TO RAGLAN PIPELINE\30032687-DWG-34100-C-4030.dwg					
EXTERNAL REFERENCE FILES		REV	DATE	AMENDMENT / REVISION DESCRIPTION	MVR No.
X_5000_DWG_LEGEND X_30032656_SHEC_A1 X_VALVES X_CONTOUR 1m INTERVAL X_DWG S_30032687_GFP_Aerial Image X_30032687_GFP_Aerial Image 2 X_30032687_GFP_Alignment_2022 X_30032687_GFP_ROW		A	20.08.21	30% CONCEPT DESIGN	006
		B	14.01.22	CONCEPT DESIGN-ECI PHASE	006
		C	30.06.22	OPTIMISED CONCEPT DESIGN	006
		D	18.11.22	UPDATED RIGHT OF WAY	037

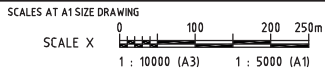


DESIGNER


Member of the Sellen Group
© ABN 47 065 475 149
LEVEL 6, 480 ST PAULS TERRACE
FORTITUDE VALLEY QLD 4006
SMEC PROJECT No 30032687

CLIENT


Gladstone Area
Water Board

PROJECT TITLE			
FITZROY TO GLADSTONE PIPELINE PROJECT 30GLA - ALTON DOWNS TO RAGLAN PIPELINE LAYOUT PLAN CH43500 TO CH47000 SHEET 13			
SCALE	PHASE	PROJECT / DRAWING No.	REVISION
1:5000	CONCEPT DESIGN	30032687-DWG-34100-C-4030	D

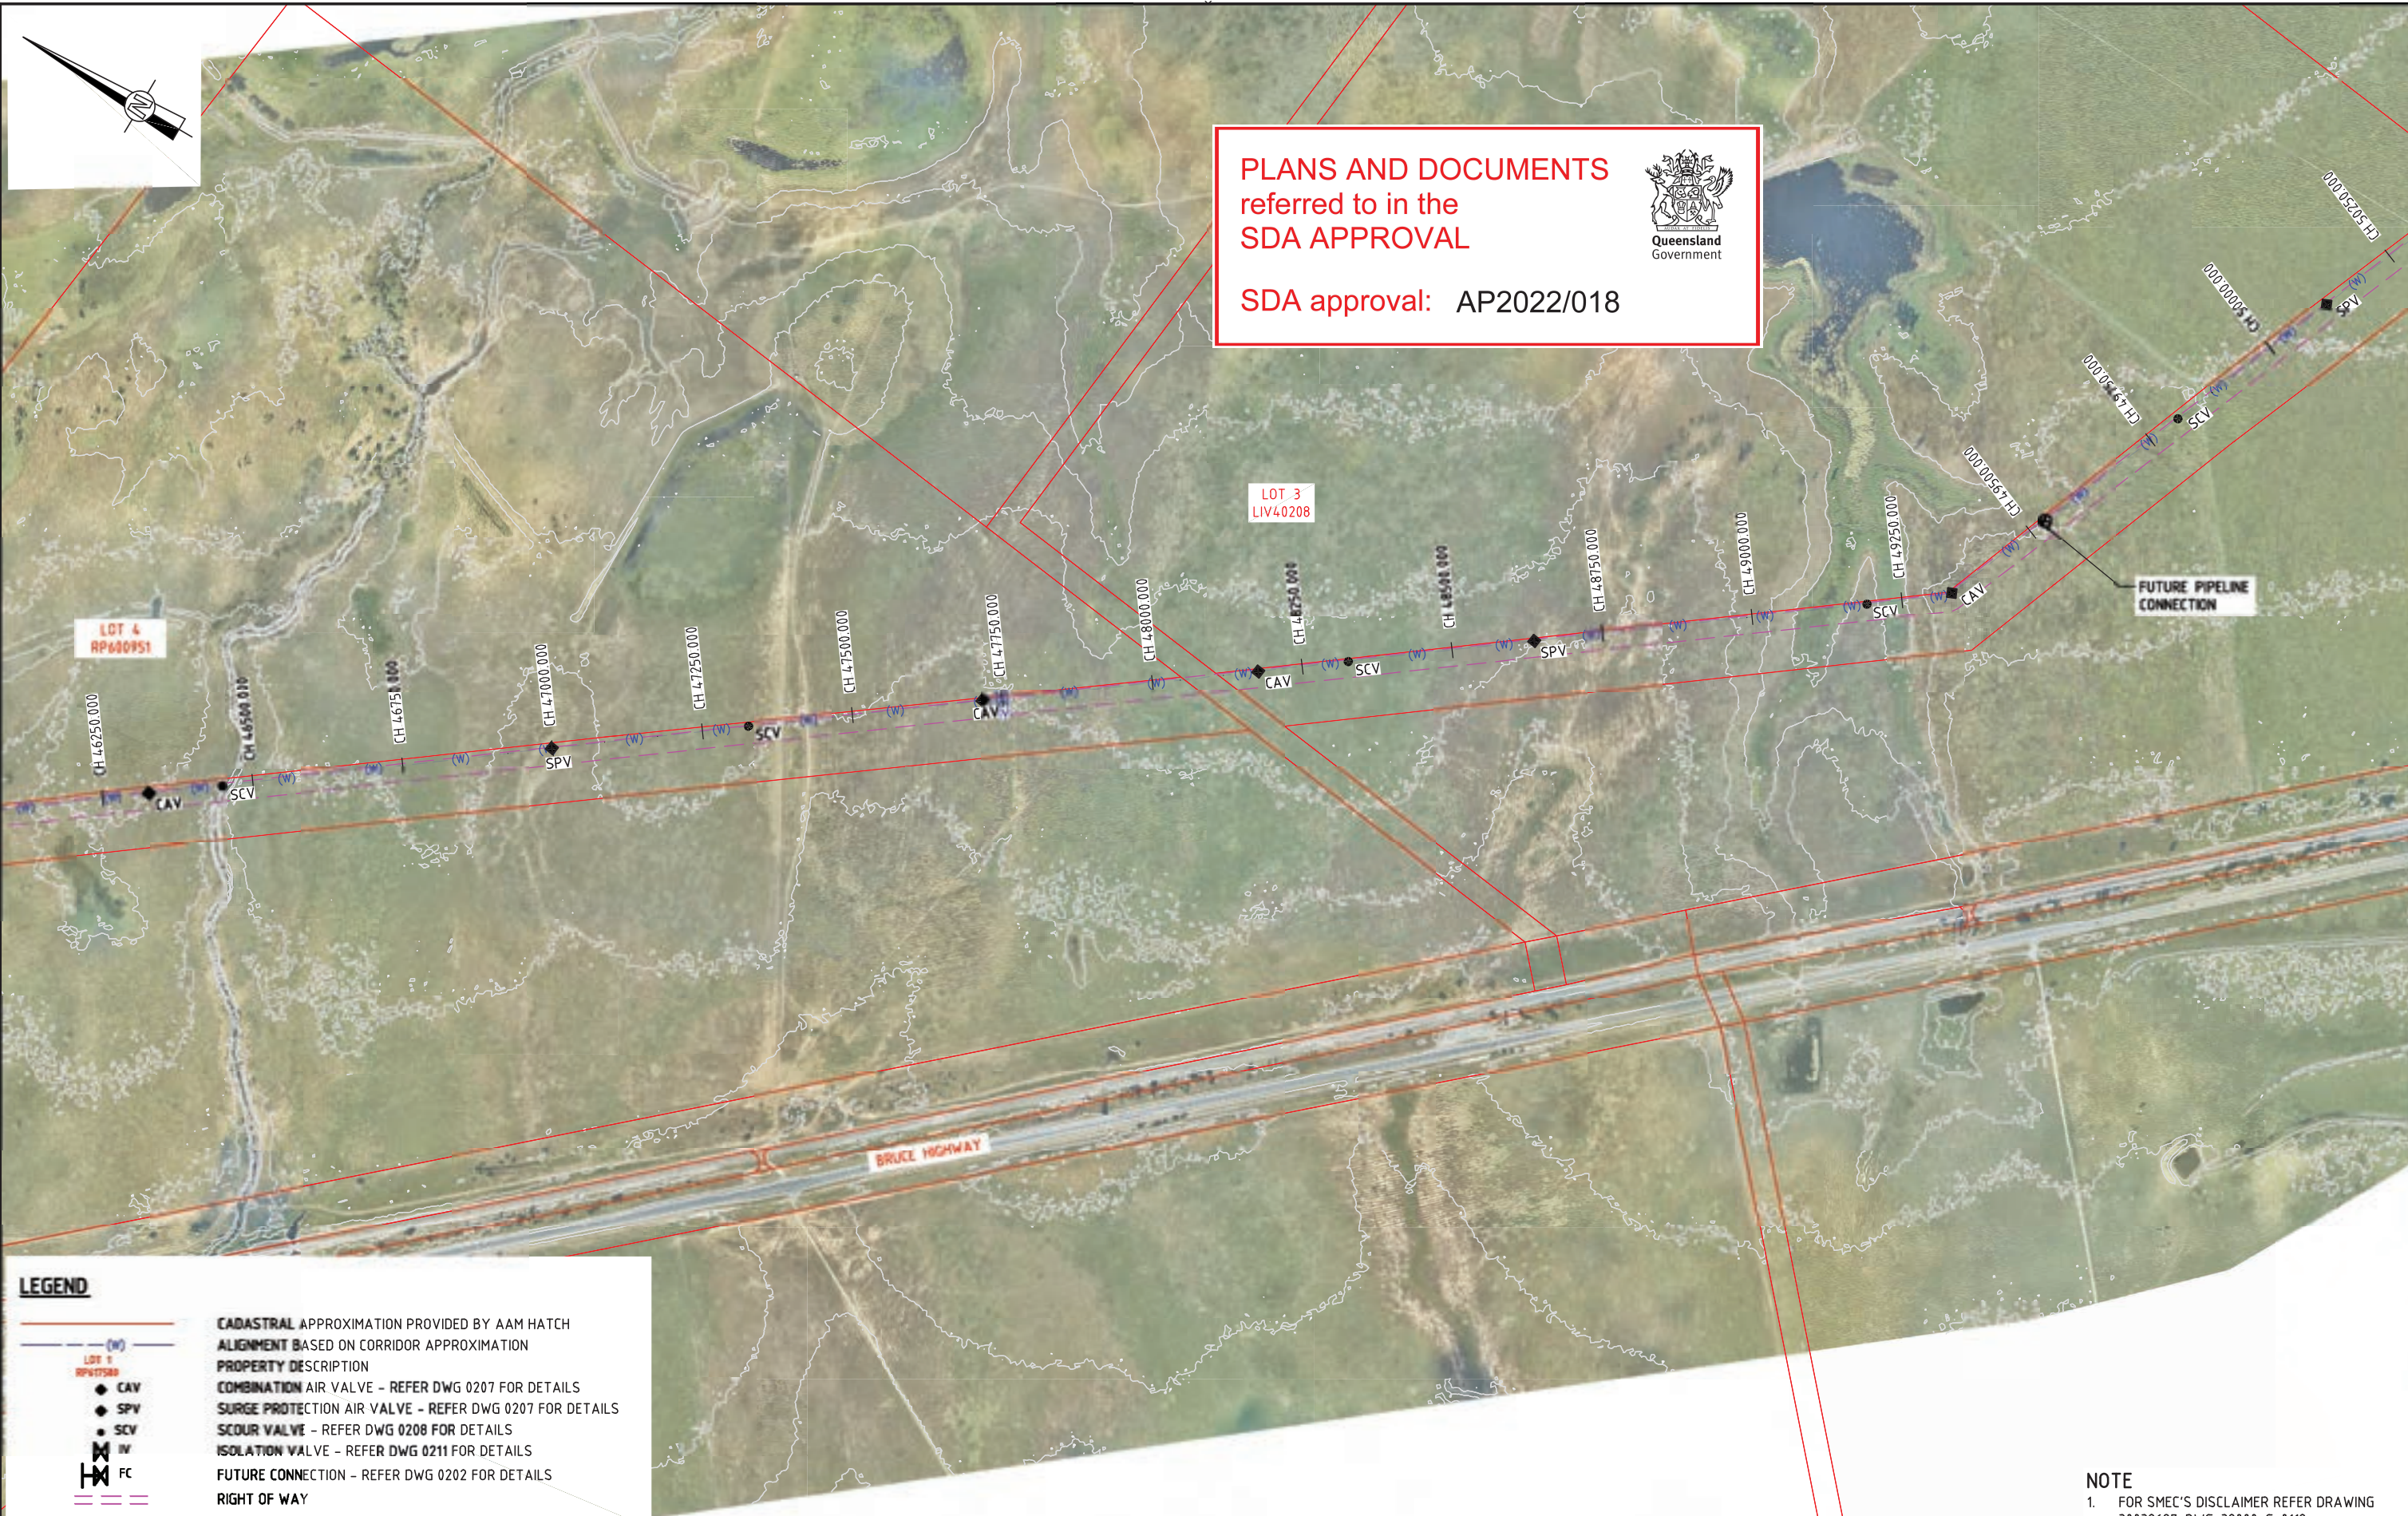

PLANS AND DOCUMENTS
referred to in the
SDA APPROVAL

SDA approval: AP2022/018



LEGEND

- (W) —
- LOT 1 RP400951
- CAV
- SPV
- SCV
- FC —
- RIGHT OF WAY —

CADASTRAL APPROXIMATION PROVIDED BY AAM HATCH
ALIGNMENT BASED ON CORRIDOR APPROXIMATION

PROPERTY DESCRIPTION

COMBINATION AIR VALVE - REFER DWG 0207 FOR DETAILS

SURGE PROTECTION AIR VALVE - REFER DWG 0207 FOR DETAILS

SCOUR VALVE - REFER DWG 0208 FOR DETAILS

ISOLATION VALVE - REFER DWG 0211 FOR DETAILS

FUTURE CONNECTION - REFER DWG 0202 FOR DETAILS


RIGHT OF WAY

NOTE

1. FOR SMEC'S DISCLAIMER REFER DRAWING 30032687-DWG-32000-G-0112

NOT FOR CONSTRUCTION

DRAWING FILE LOCATION / NAME V:_Vault\Projects\3003\30032687\GFP-DE Project\110_CADD\CAD\DWG\01 30 GL\34100 ALTON DOWNS TO RAGLAN PIPELINE\30032687-DWG-34100-C-4031.dwg		PLOT DATE 22 Nov 2022		TIME 11:45:46	
EXTERNAL REFERENCE FILES X_5000_DWG_LEGEND X_30032687_SHEC_A1 X_VALVES X_CONTOUR 1st INTERVAL X_FC200 X_30032687_GFP_Aerial Image X_30032687_GFP_Aerial Image_2 X_30032687_GFP_Aerial Image_3 X_30032687_GFP_ROW X_30032687_GFP_Alignment_2022		REV A B C D	DATE 20.08.21 14.01.22 30.06.22 18.11.22	AMENDMENT / REVISION DESCRIPTION 30% CONCEPT DESIGN CONCEPT DESIGN-ECI PHASE OPTIMISED CONCEPT DESIGN UPDATED RIGHT OF WAY	MWR No. 006 006 006 037
		APPROVAL MSL MSL MSL	TITLE DRAFTER DRAFTING CHECK DESIGNER DESIGN CHECK PROJECT MANAGER PROJECT DIRECTOR	NAME SUCHITH R C.BOU J.WAGENAAR M.SERRANO LOPEZ M.SERRANO LOPEZ D.TAYLOR	
SCALES AT A1 SIZE DRAWING SCALE X 0 100 200 250m 1 : 10000 (A3) 1 : 5000 (A1)		DESIGNER SMEC Member of the Sutherland Group © ABN 47 065 475 149 LEVEL 6, 480 ST PAULS TERRACE FORTITUDE VALLEY QLD 4006 SMEC PROJECT No 30032687		CLIENT Gladstone Area Water Board	
PROJECT TITLE FITZROY TO GLADSTONE PIPELINE PROJECT 30GLA - ALTON DOWNS TO RAGLAN PIPELINE LAYOUT PLAN CH47000 TO CH50500 SHEET 14		SCALE 1:5000	PHASE CONCEPT DESIGN	PROJECT / DRAWING No. 30032687-DWG-34100-C-4031	REVISION D

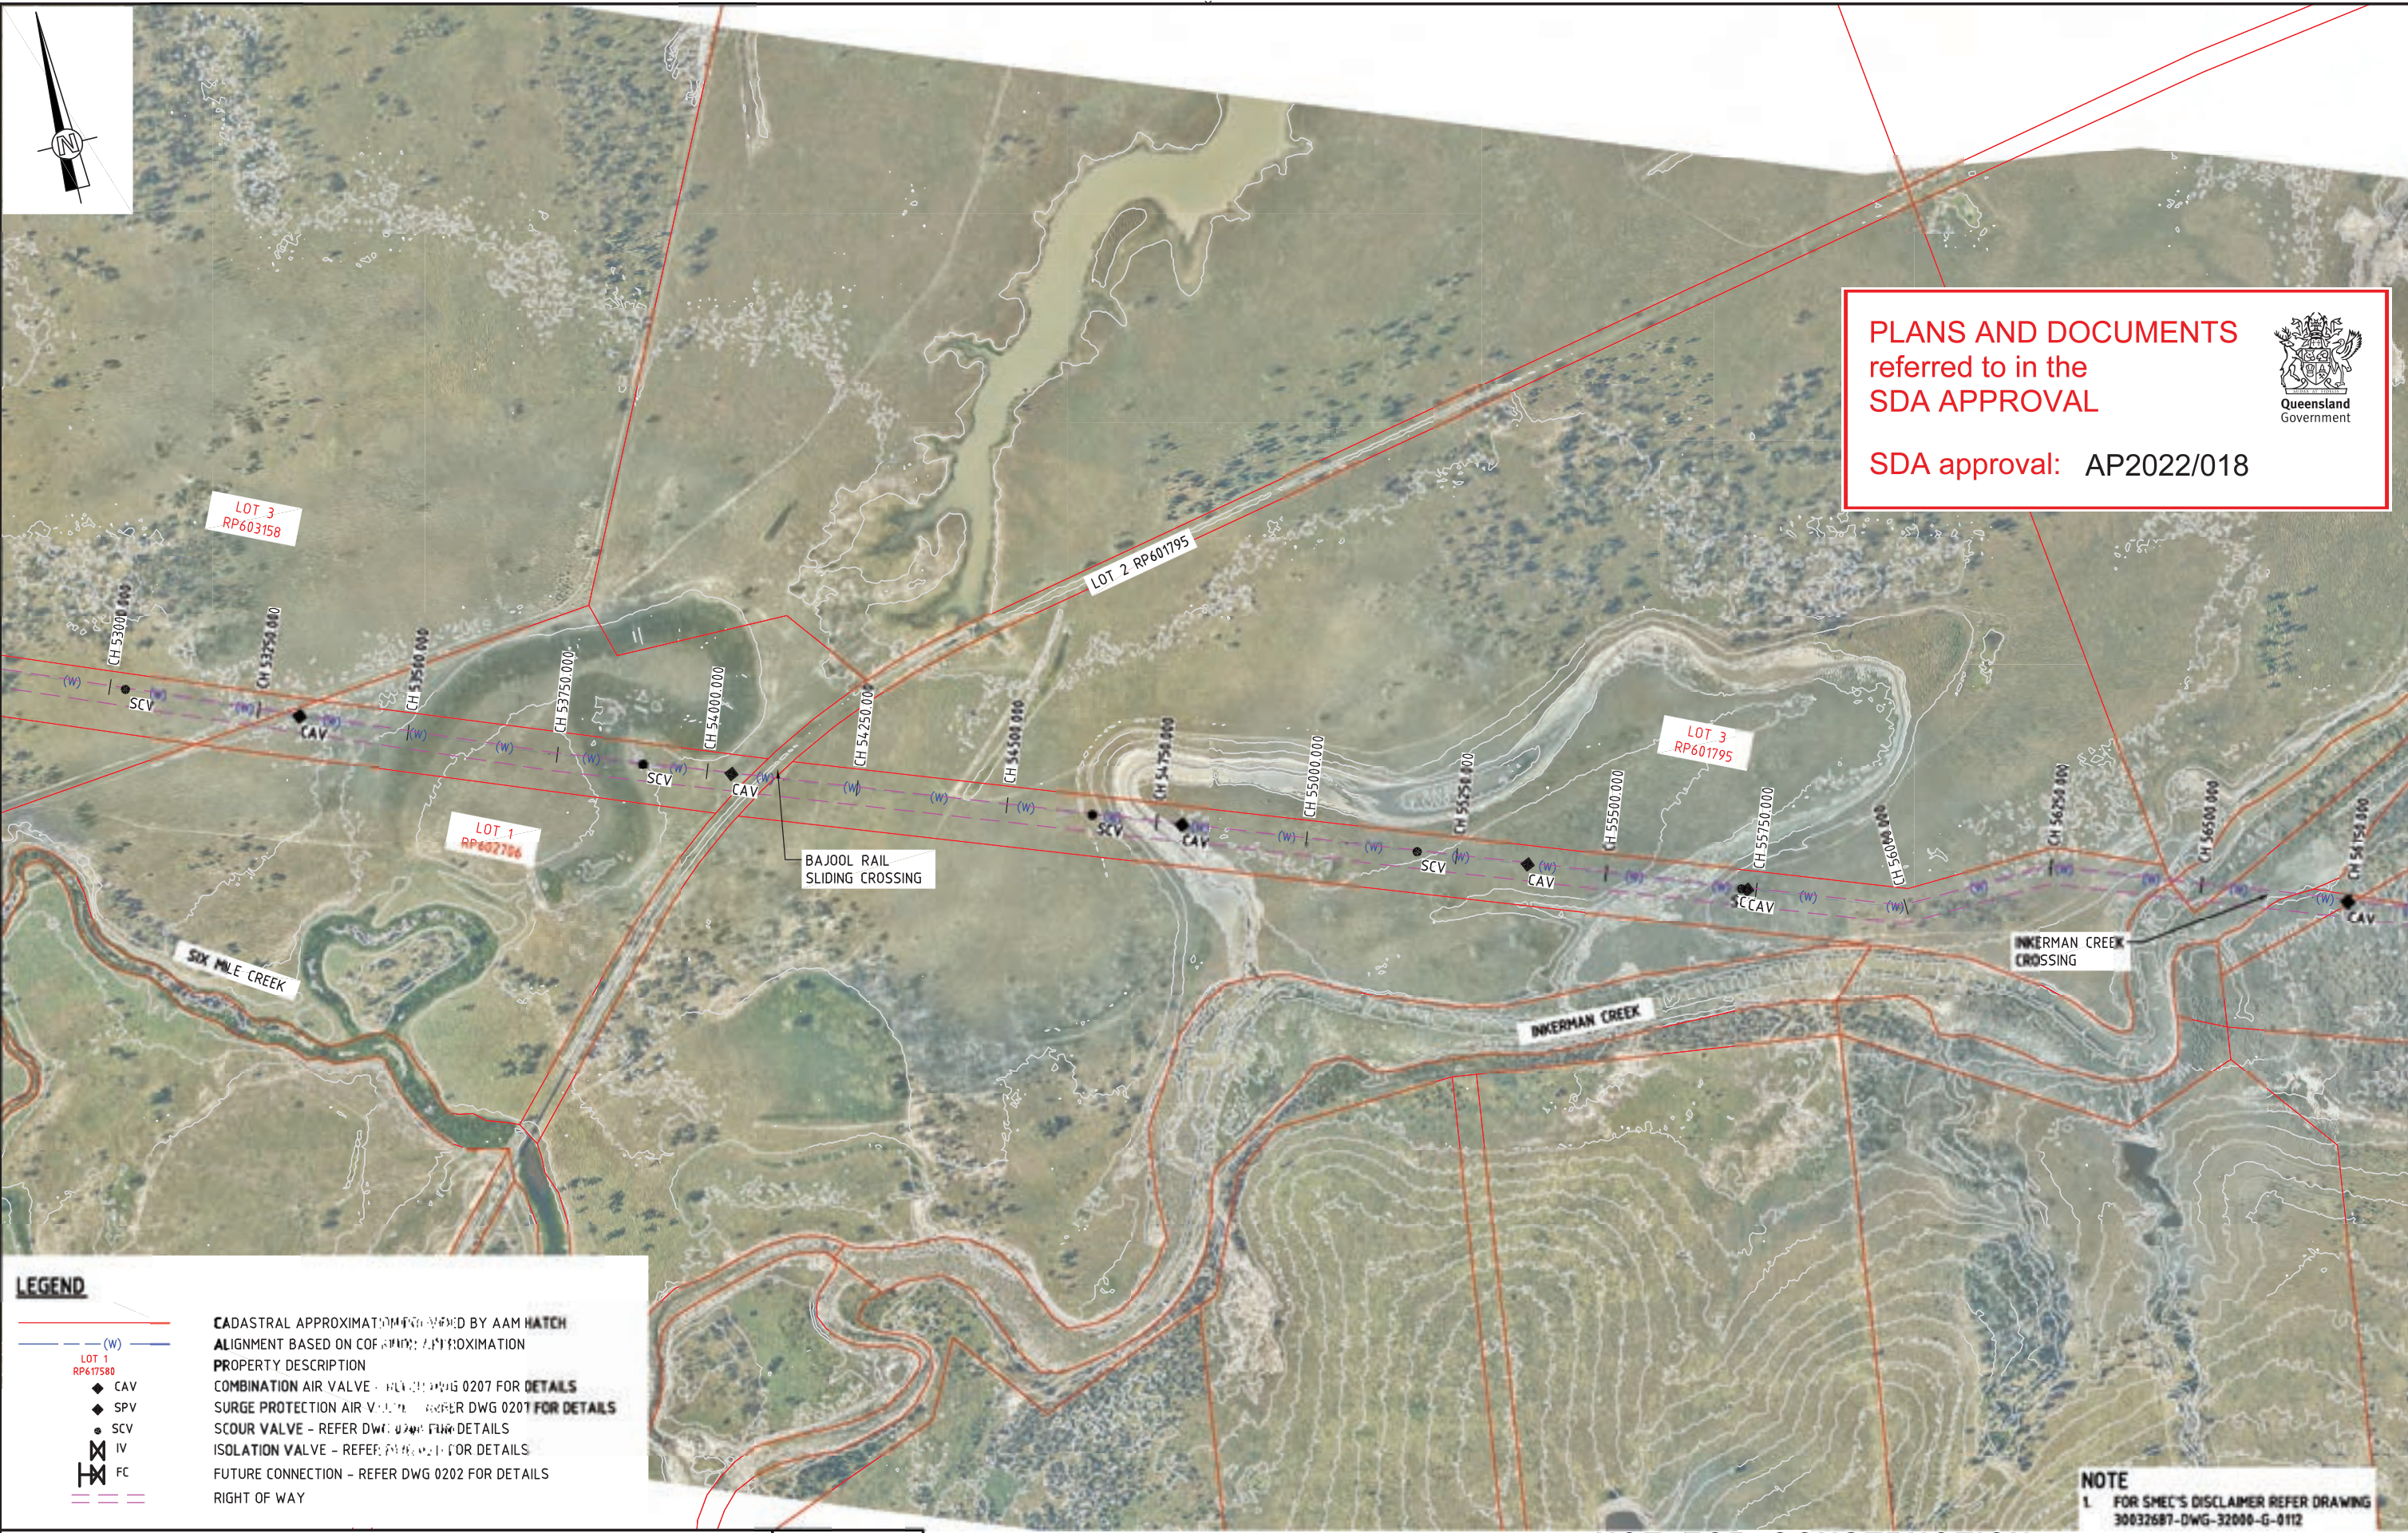

PLANS AND DOCUMENTS
referred to in the
SDA APPROVAL

SDA approval: AP2022/018



LEGEND

(W)

LOT 1
RP601758

CAV

SPV

SCV

IV

FC

RIGHT OF WAY

CADASTRAL APPROXIMATION - REFER DWG 0207 FOR DETAILS

ALIGNMENT BASED ON COORDINATE APPROXIMATION

PROPERTY DESCRIPTION

COMBINATION AIR VALVE - REFER DWG 0207 FOR DETAILS

SURGE PROTECTION AIR VALVE - REFER DWG 0207 FOR DETAILS

SCOUR VALVE - REFER DWG 0207 FOR DETAILS

ISOLATION VALVE - REFER DWG 0207 FOR DETAILS

FUTURE CONNECTION - REFER DWG 0202 FOR DETAILS

RIGHT OF WAY

NOTE
1. FOR SMEC'S DISCLAIMER REFER DRAWING
30032687-DWG-32000-G-0112

NOT FOR CONSTRUCTION

DRAWING FILE LOCATION / NAME V:_Vault\Projects\3003\30032687\GFP-DE Project\110_CADD\CAD\DWG\01 30 GL\34100 ALTON DOWNS TO RAGLAN PIPELINE\30032687-DWG-34100-C-4033.dwg			PLOT DATE 23 Nov 2022		TIME 13:03:12	
EXTERNAL REFERENCE FILES X_3000_DWG_LEGEND X_30032687_SMEC_A1 X_VALVES X_CONTOUR_1m INTERVAL X_30032687_GFP_Aerial_Image X_DWG X_30032687_GFP_Aerial_Image_3 X_30032687_GFP_Alignment_2522 X_30032687_GFP_ROW			REV	DATE	AMENDMENT / REVISION DESCRIPTION	MVR No.
			A	20.08.21	30% CONCEPT DESIGN	006
			B	14.01.22	CONCEPT DESIGN-ECI PHASE	006
			C	30.06.22	OPTIMISED CONCEPT DESIGN	006
			D	18.11.22	UPDATED RIGHT OF WAY	037
			APPROVAL	TITLE	NAME	
			MSL	DRAFTER	SUCHITH R	
			MSL	DRAFTING CHECK	C.BOU	
			MSL	DESIGNER	J.WAGENAAR	
				DESIGN CHECK	M.SERRANO LOPEZ	
				PROJECT MANAGER	M.SERRANO LOPEZ	
				PROJECT DIRECTOR	D.TAYLOR	
			SCALES AT A1 SIZE DRAWING			
			SCALE X 0 100 200 250m			
			1 : 10000 (A3) 1 : 5000 (A1)			
			DESIGNER		CLIENT	
			Member of the Stantec Group © ABN 47 065 475 149 LEVEL 6, 480 ST PAULS TERRACE FORTITUDE VALLEY QLD 4006 SMEC PROJECT No 30032687		PROJECT TITLE FITZROY TO GLADSTONE PIPELINE PROJECT 30GLA - ALTON DOWNS TO RAGLAN PIPELINE LAYOUT PLAN CH54500 TO CH57000 SHEET 16	
			SCALE 1:5000	PHASE CONCEPT DESIGN	PROJECT / DRAWING No. 30032687-DWG-34100-C-4033	REVISION D